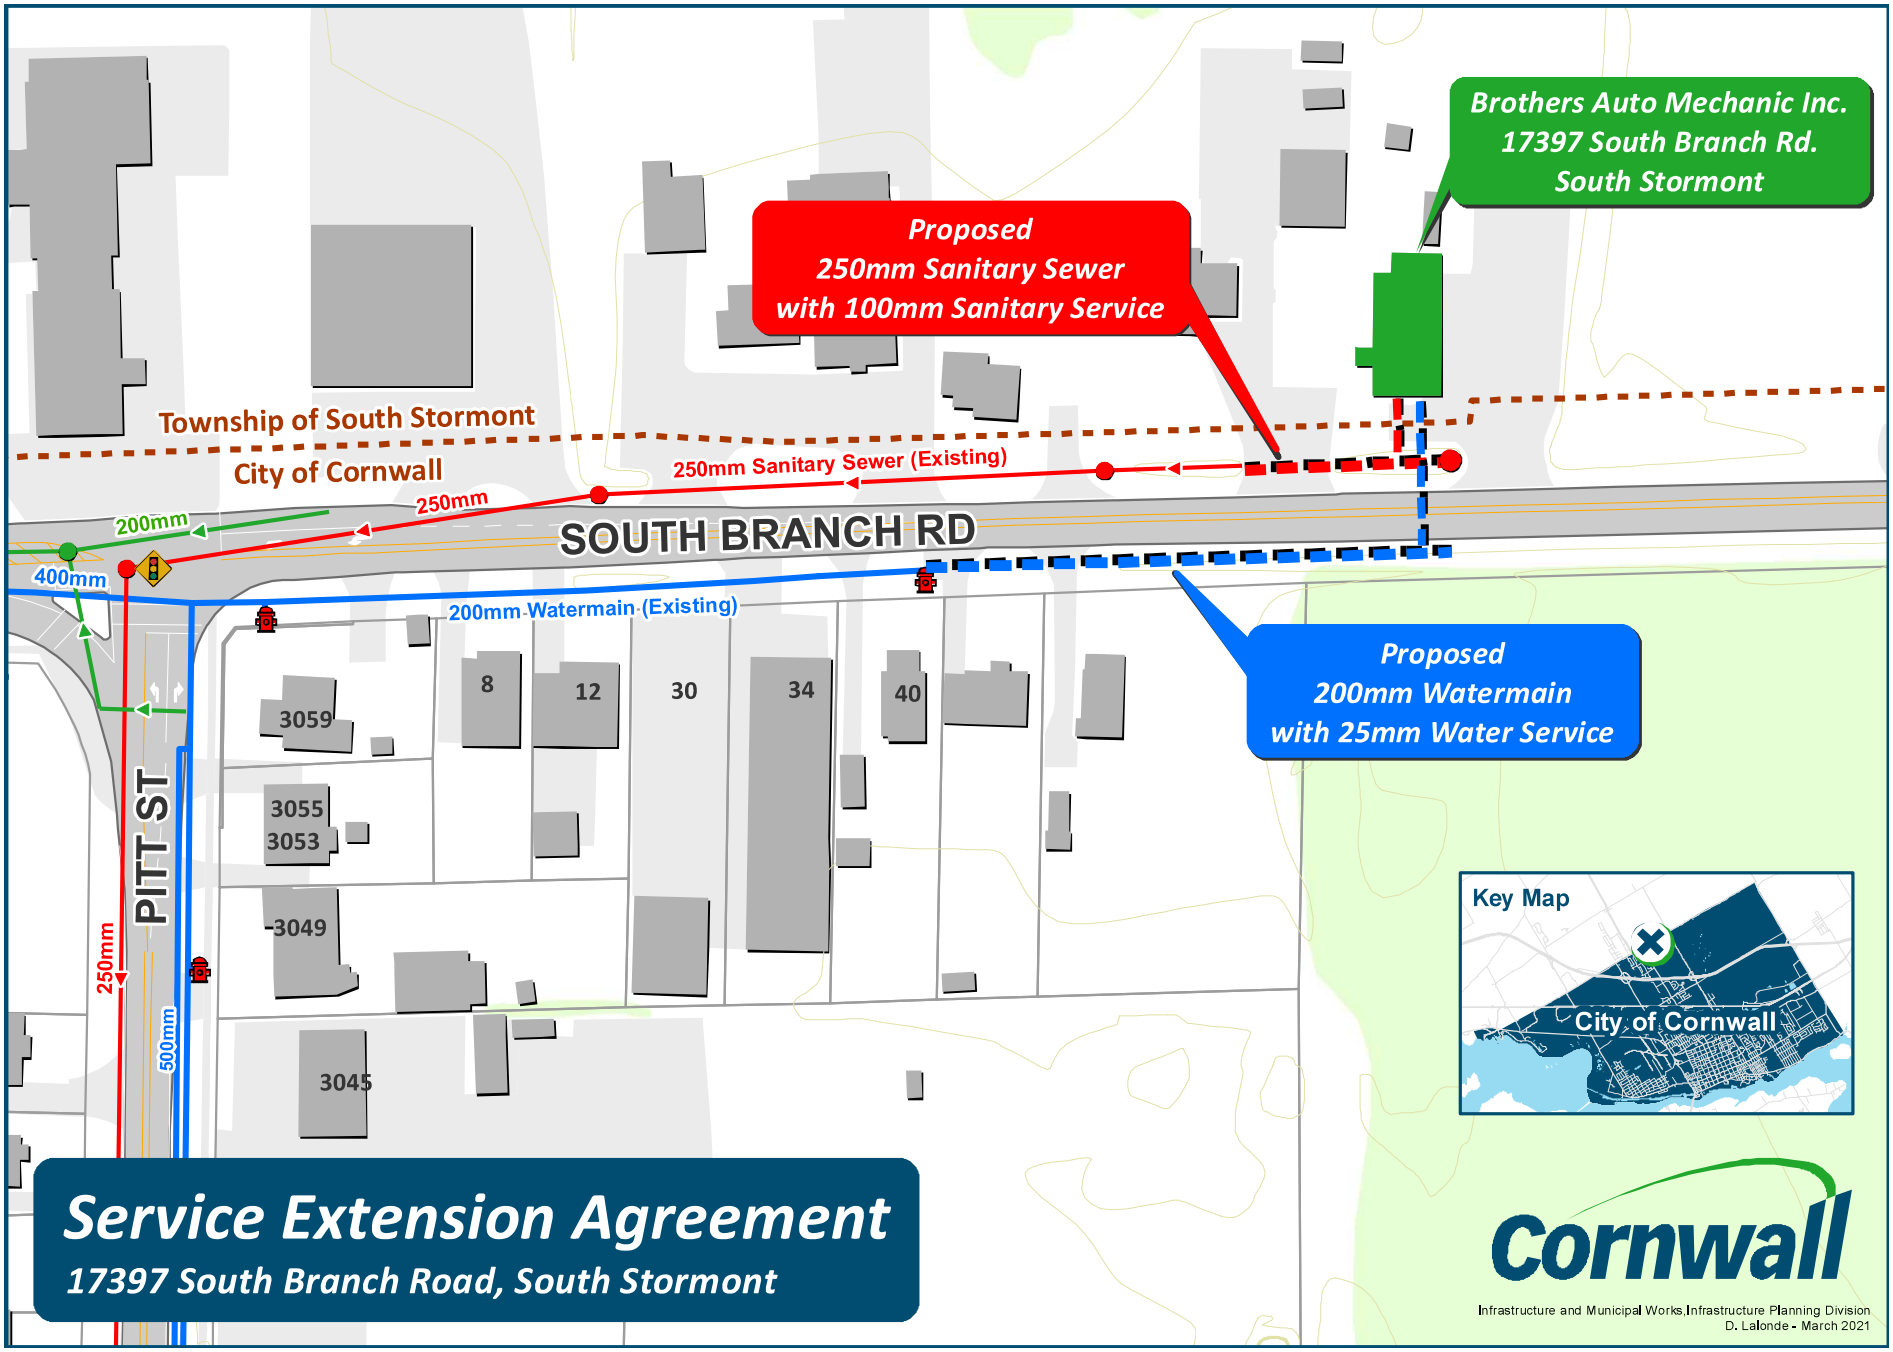

Brothers Auto Mechanic Inc.
17397 South Branch Rd.
South Stormont
Proposed
250mm Sanitary Sewer
with 100mm Sanitary Service
Township of South Stormont
City of Cornwall
250mm Sanitary Sewer (Existing)
250mm
200mm
400mm
SOUTH BRANCH RD
200mm Watermain (Existing)
Proposed
200mm Watermain
with 25mm Water Service
3059
8
12
30
34
40
3055
3053
3049
3045
PITT ST
250mm
500mm
Key Map
City of Cornwall
Service Extension Agreement
17397 South Branch Road, South Stormont
Cornwall
Infrastructure and Municipal Works,Infrastructure Planning Division
D. Lalonde - March 2021